






1 Level 3  
1 : 200

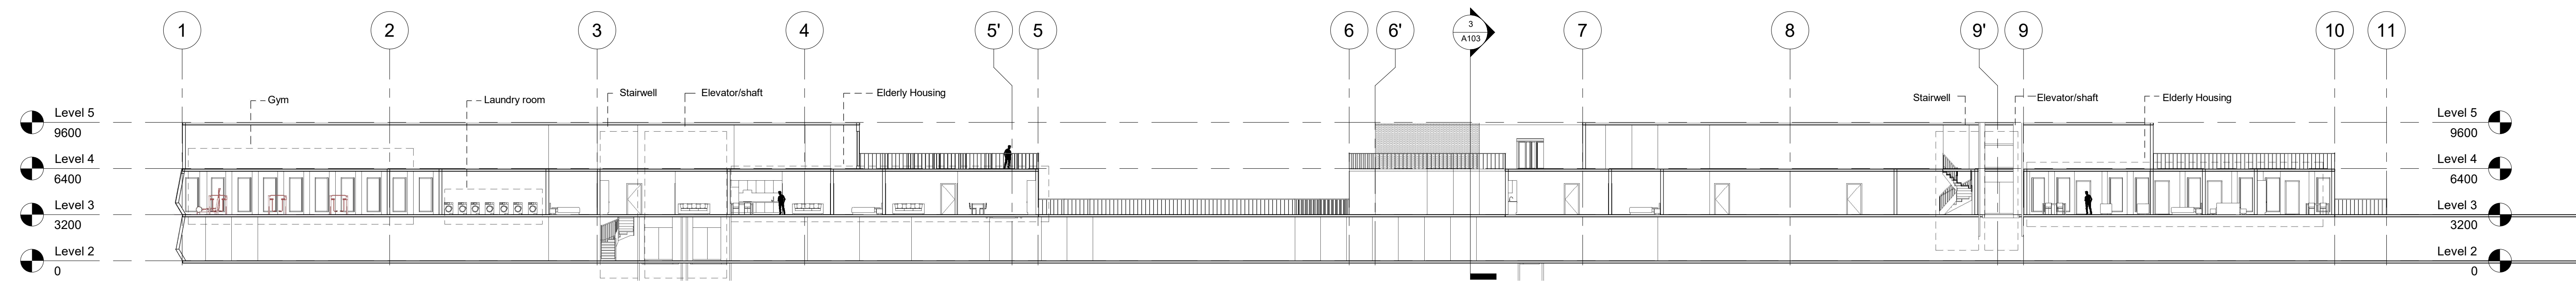

2 Section 3  
1 : 200

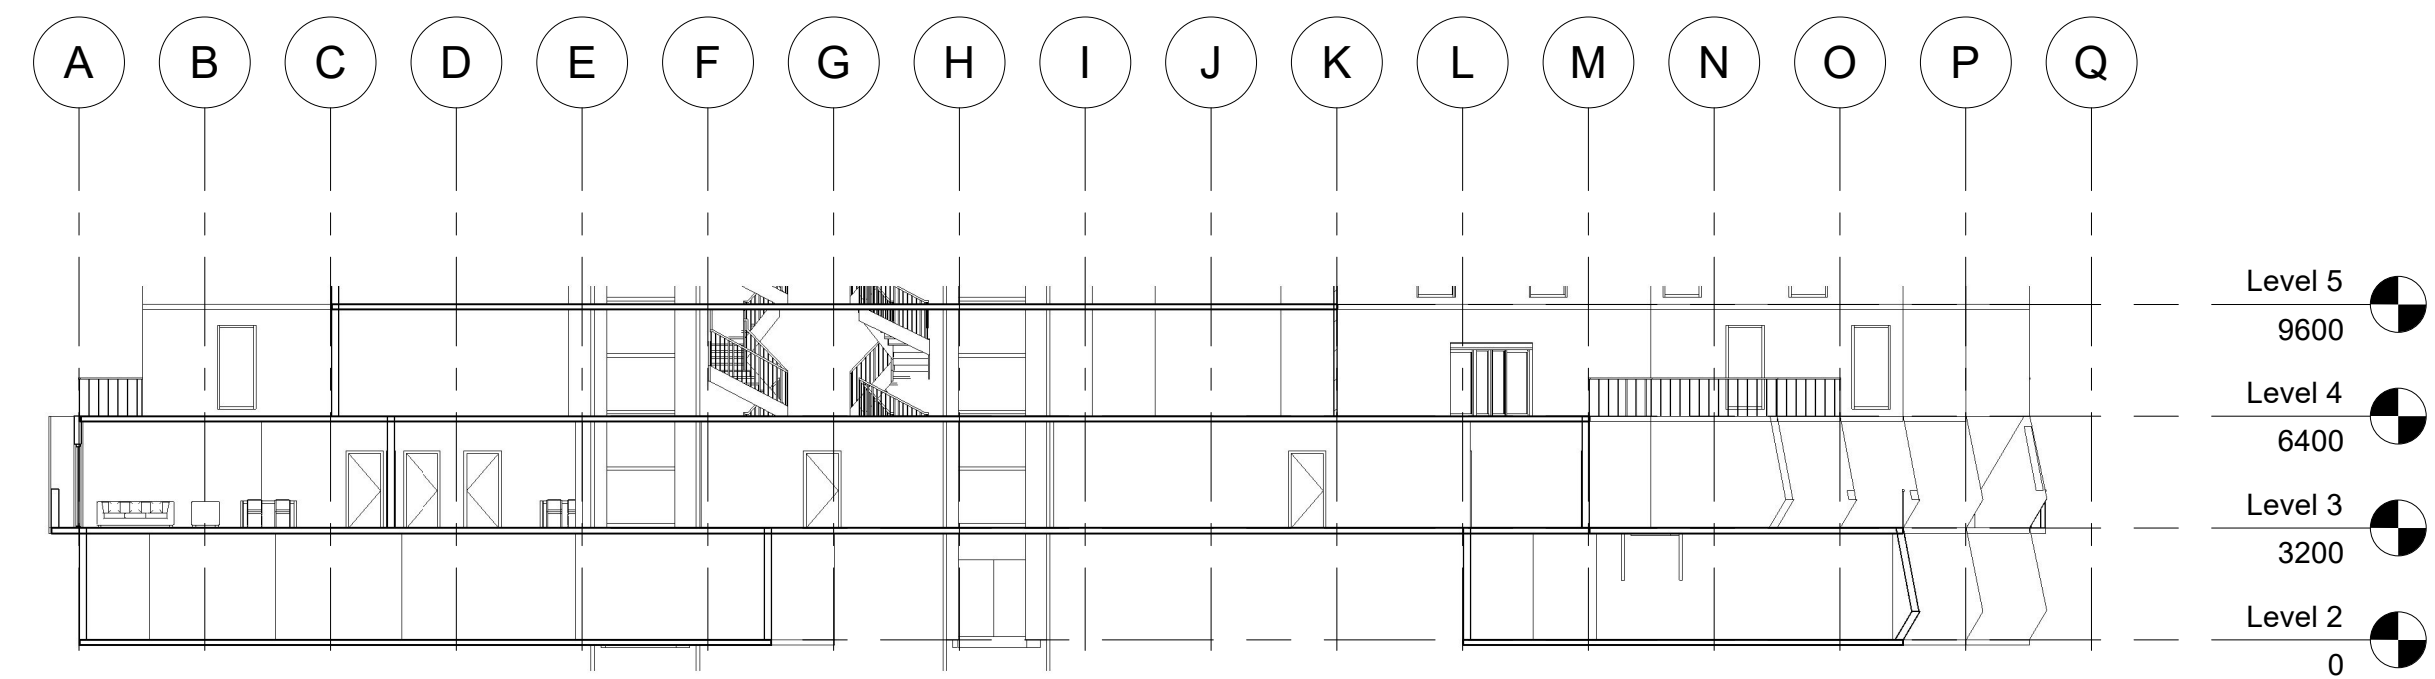

3 Section 4  
1 : 200

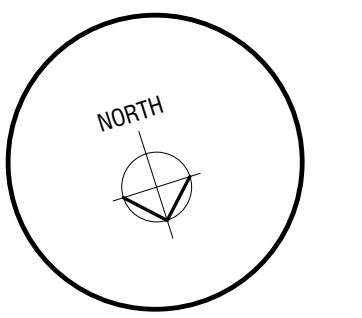

NOT FOR  
CONSTRUCTION

3rd Floor  
Vitality Haven  
CSF Alliance  
Enter address here

0001  
A103

Owner